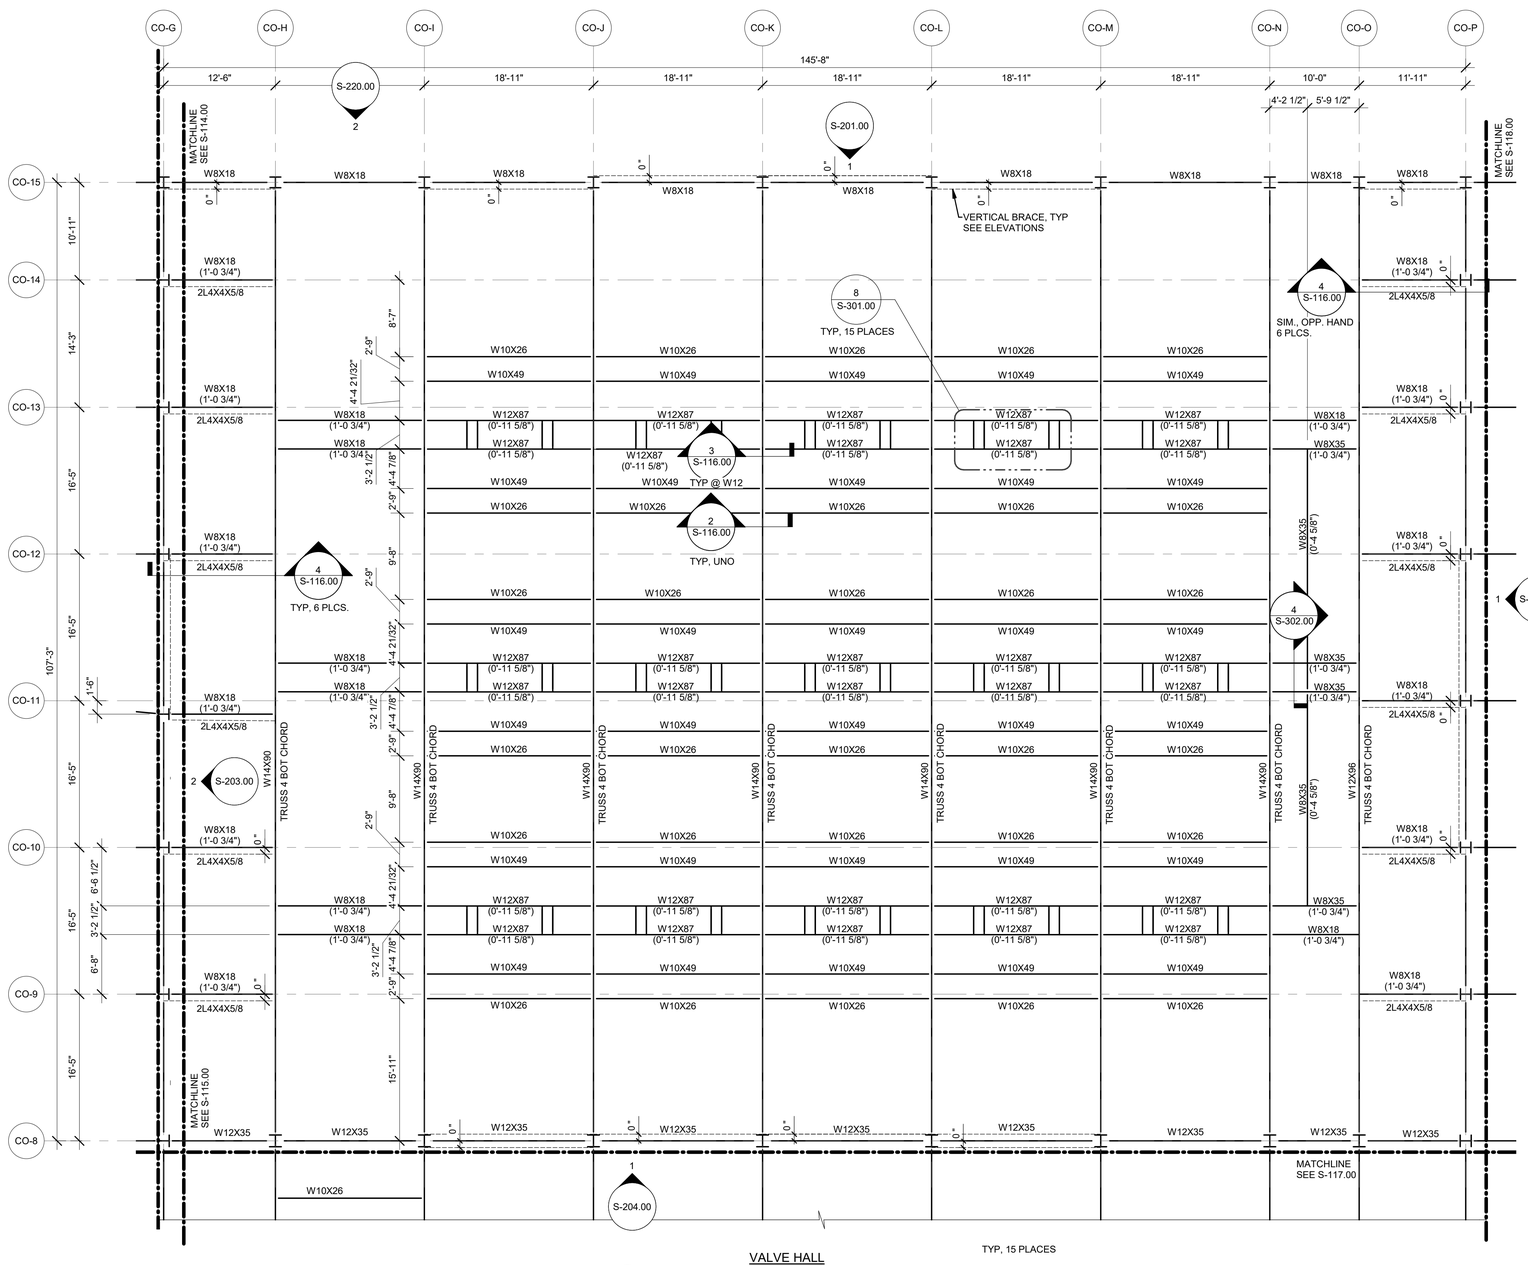

1 S-116.00 CONVERTER BUILDING - FRAMING PLAN @ TOS EL 70'-5 1/2"
1/8" = 1'-0"

SHEET NOTES:
1. SEE DRAWING S-020.00 FOR STRUCTURAL NOTES.
2. SEE DRAWING S-302.00 FOR CONNECTION LOAD TABLE

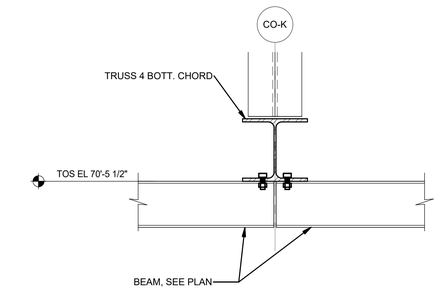

2 S-116.00 CONVERTER BUILDING - SECTION
3/4" = 1'-0"

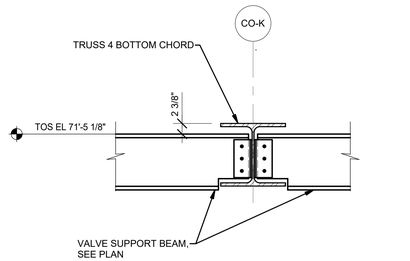

3 S-116.00 CONVERTER BUILDING - SECTION
3/4" = 1'-0"

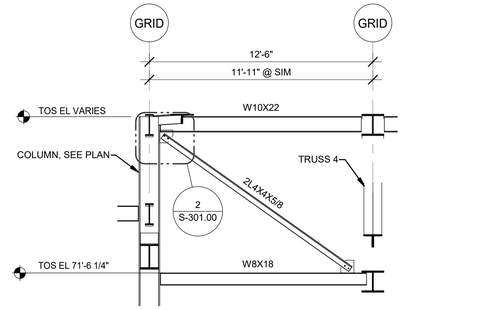

4 S-116.00 CONVERTER BUILDING - SECTION
1/4" = 1'-0"
REF: S-107.00

TRUE NORTH
PLAN NORT

SAMPLE DRAWING · STRUCTURAL STEEL F

Title block removed · aginera.ai/solutions/structural-steel-takeoff

Sheet: SAMPLE-S-001 / 002 / 003

SHEET NOTES:

1. SEE DRAWING S-020.00 FOR STRUCTURAL NOTES.
2. SEE DRAWING S-302.00 FOR CONNECTION LOAD TABLE

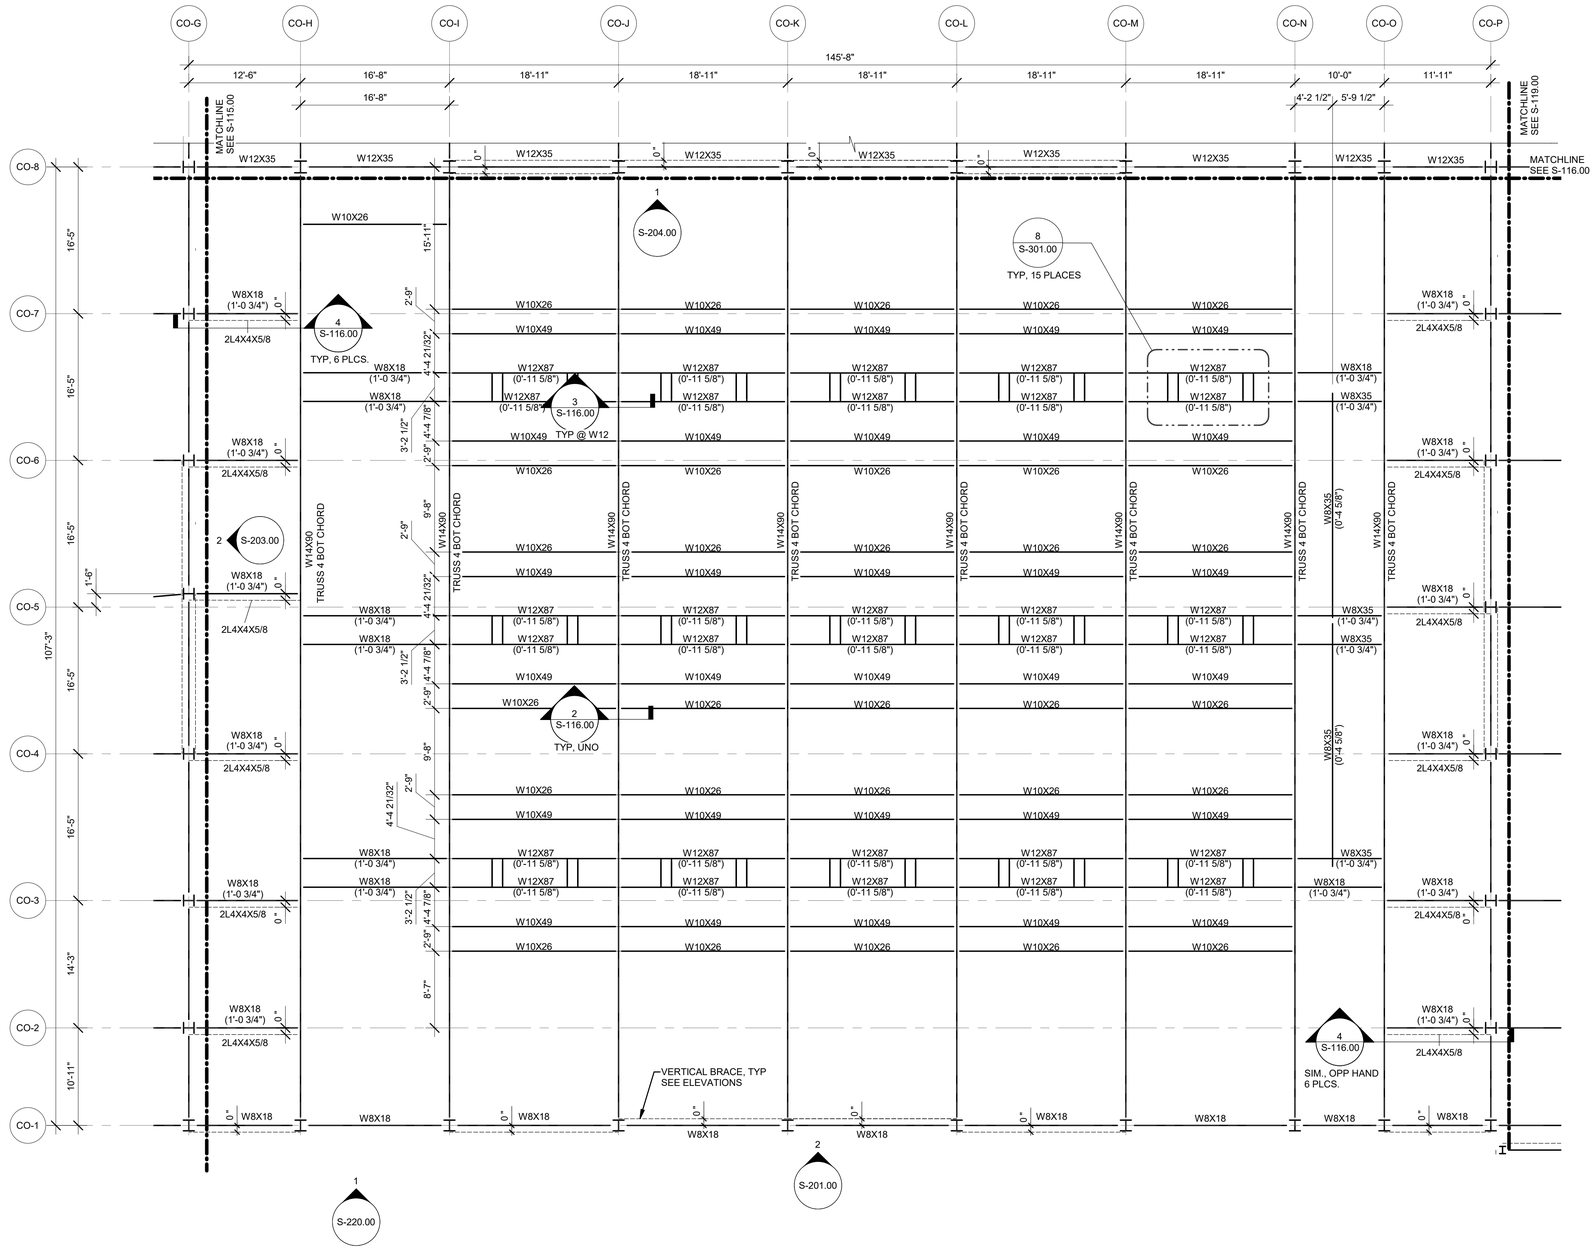

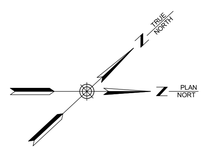

VALVE HALL

1 / S-117.00 CONVERTER BUILDING - FRAMING PLAN @ TOS EL 70'-5 1/2"

1/8" = 1'-0"

1' 0 4' 8' 16'

SAMPLE DRAWING · STRUCTURAL STEEL F

Title block removed · aginera.ai/solutions/structural-steel-takeoff

Sheet: SAMPLE-S-001 / 002 / 003

SHEET NOTES:

1. SEE DRAWING S-020.00 FOR STRUCTURAL NOTES.
2. SEE DRAWING S-302.00 FOR CONNECTION LOAD TABLE

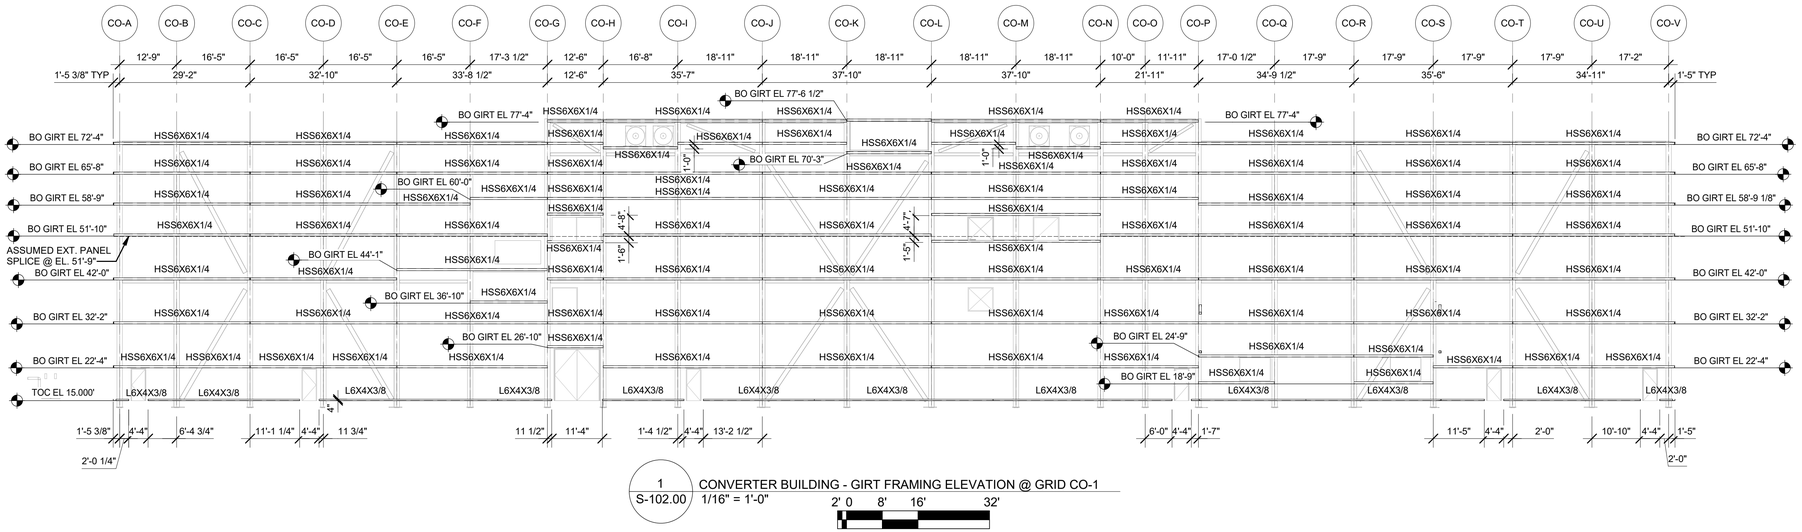

1 / S-102.00 CONVERTER BUILDING - GIRT FRAMING ELEVATION @ GRID CO-1

1/16" = 1'-0"

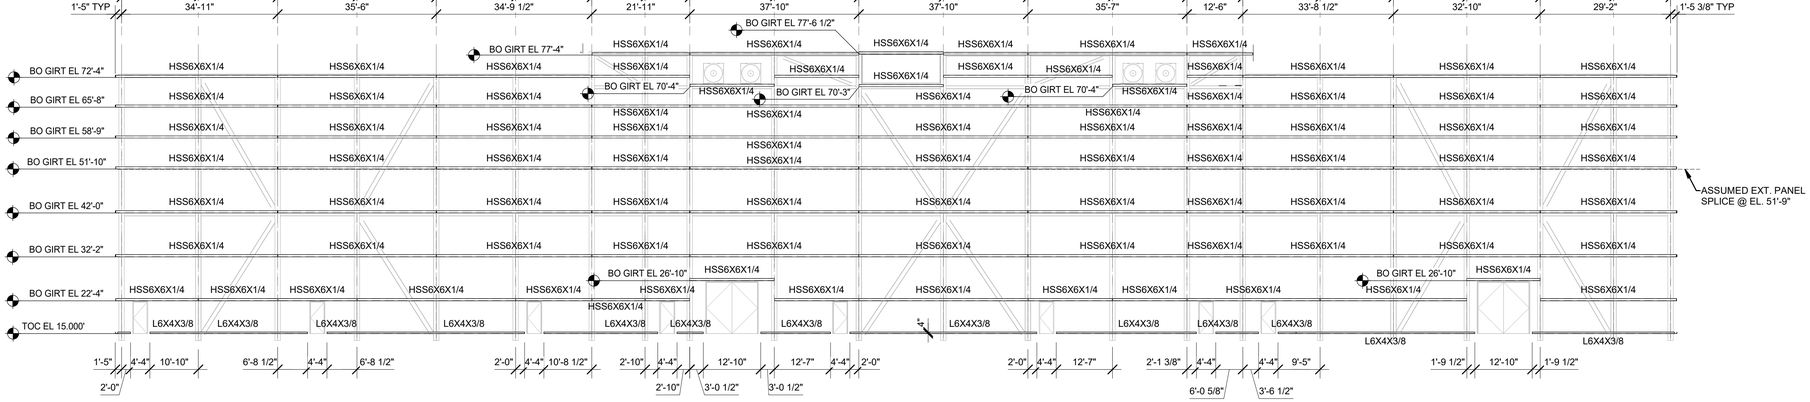

2 / S-105.00 CONVERTER BUILDING - GIRT FRAMING ELEVATION @ GRID CO-15

1/16" = 1'-0"

SAMPLE DRAWING · STRUCTURAL STEEL

Title block removed · aginera.ai/solutions/structural-steel-takeoff

Sheet: SAMPLE-S-001 / 002 / 003